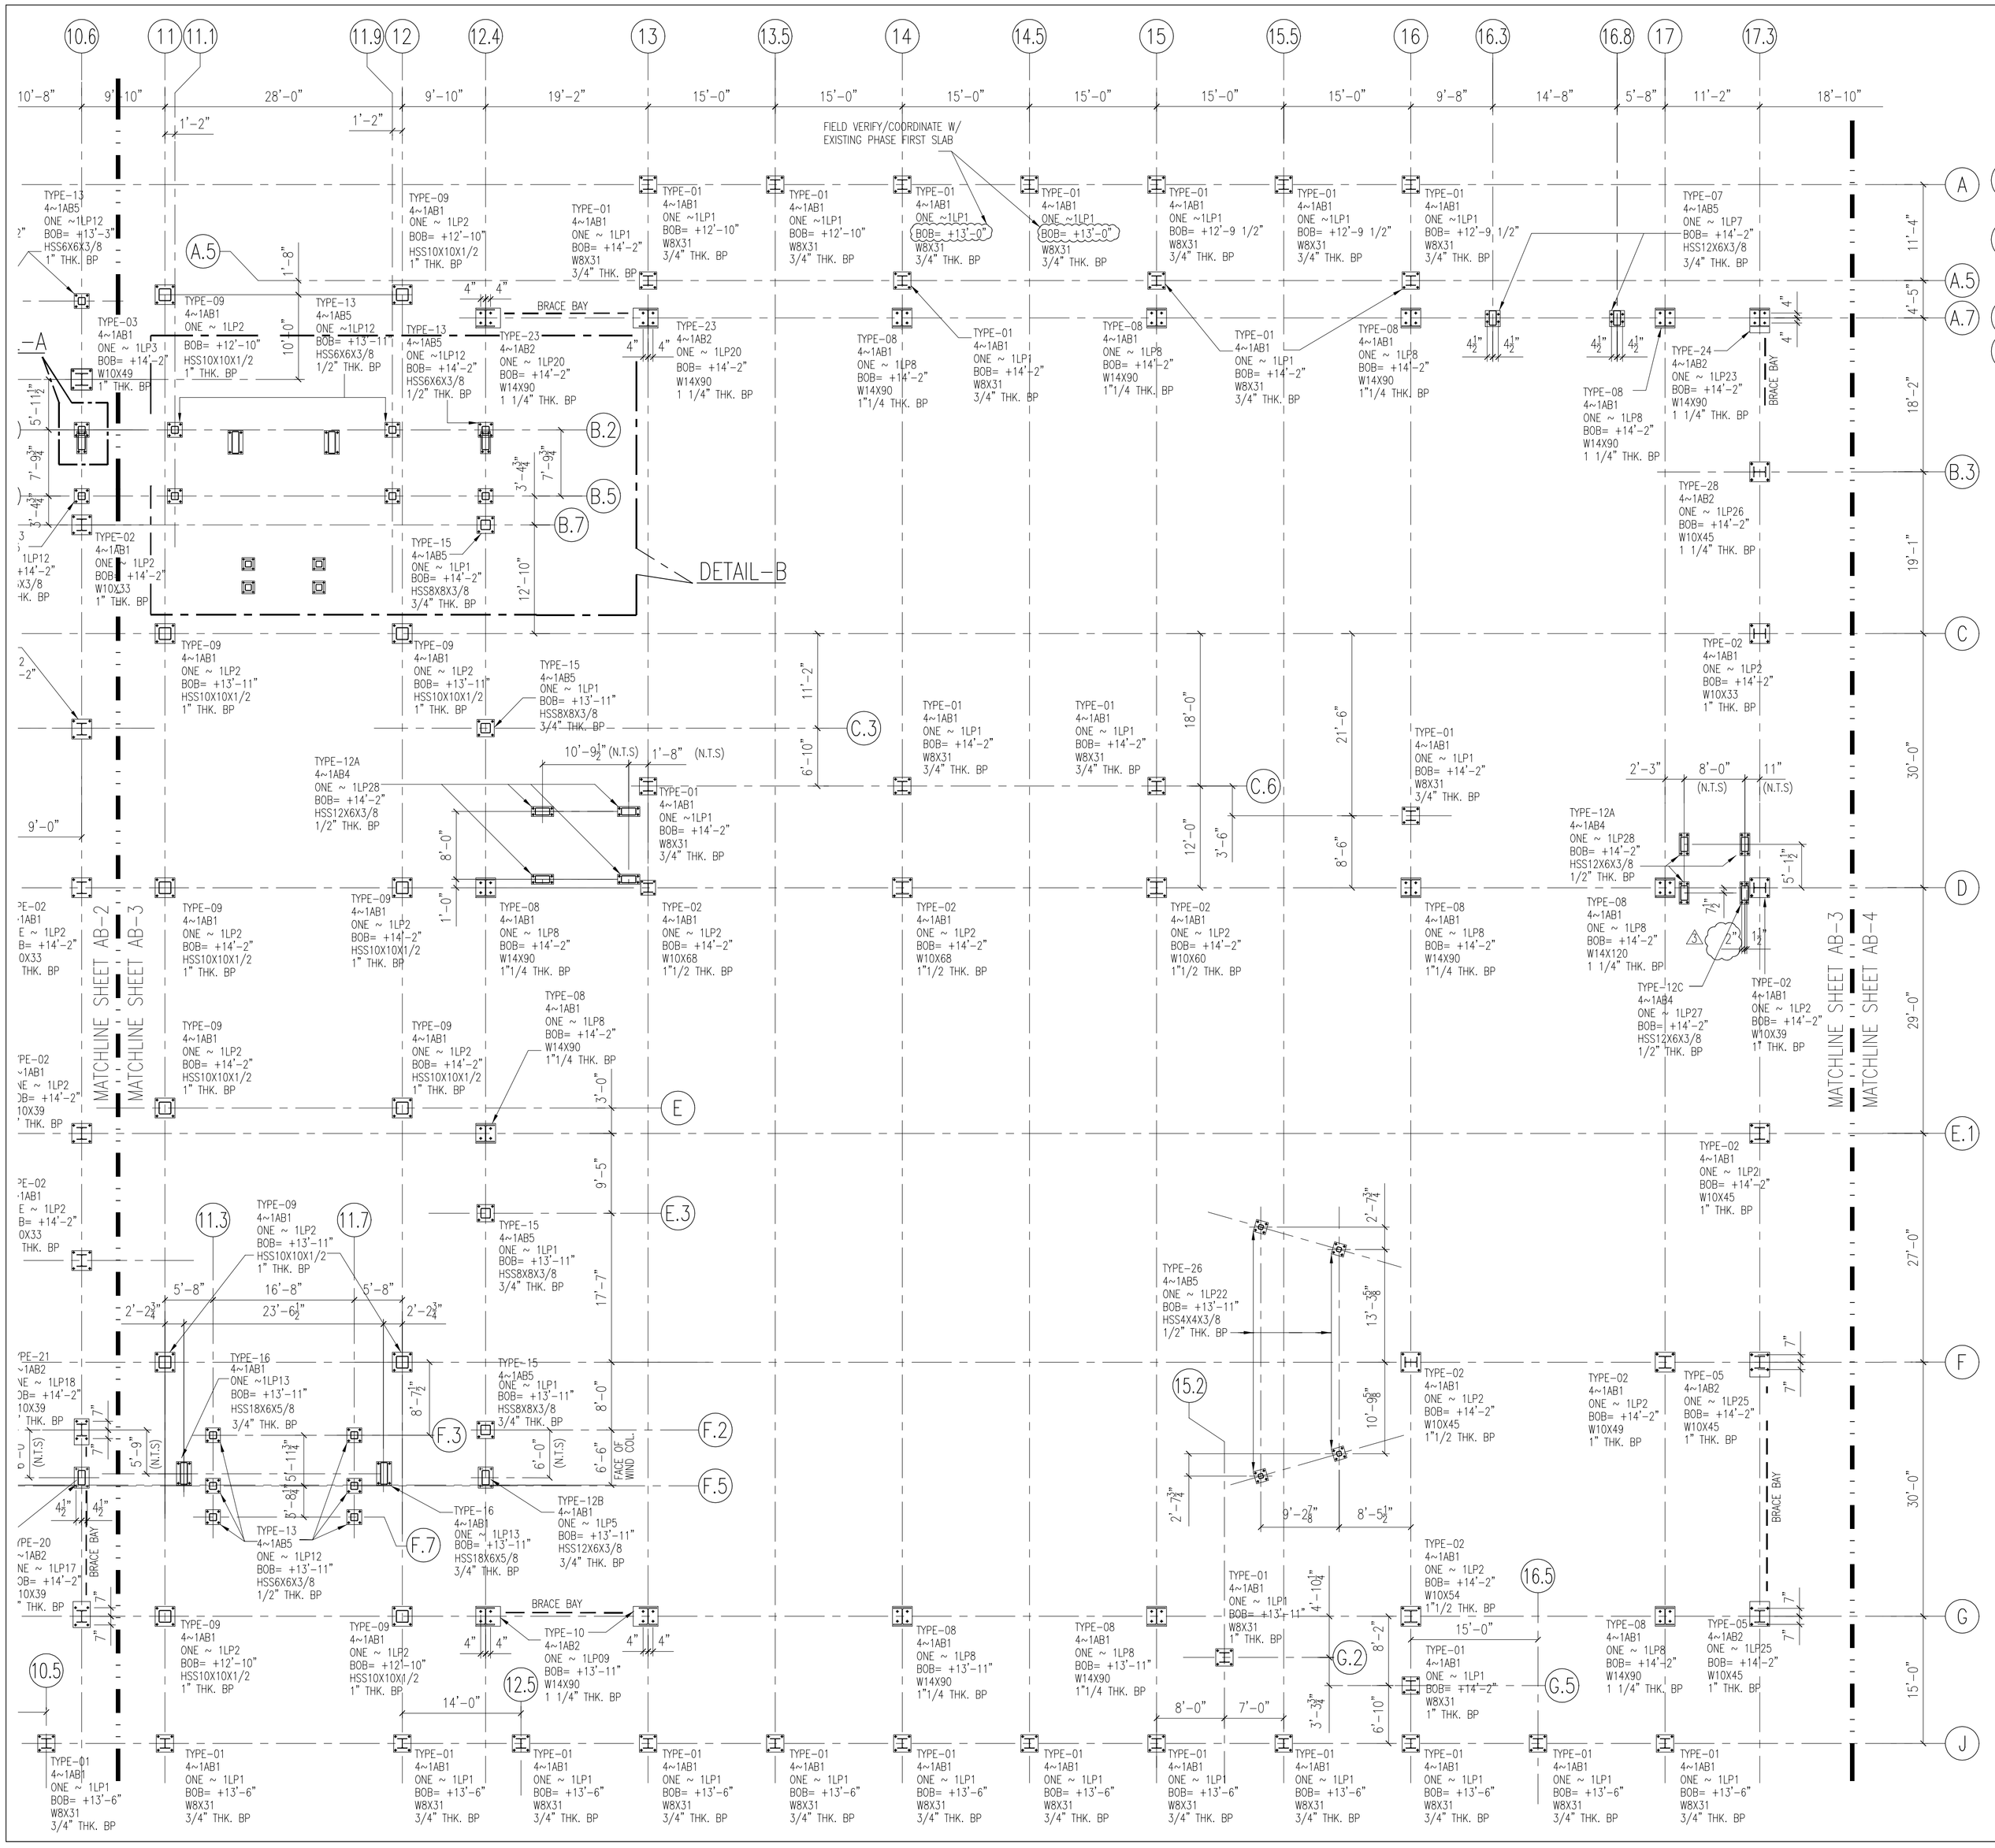

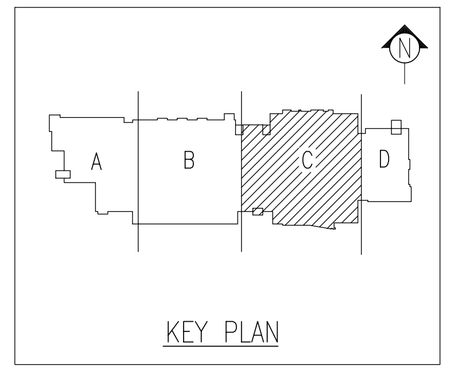

ANCHOR BOLT LAYOUT AREA–C

REFER AB–05&AB–06 FOR ANCHOR BOLT SETTING DETAILS
TOP OF FINISHED FLOOR SLAB EL +39'-8 = DATUM EL ±0'-0
ALL B.O.B ELEVATIONS ARE FROM +0'–0"

REV.	DATE	MADE BY	CHKD BY	DESCRIPTION
△				
△				
△				
△				

Aarbee Structures Private Limited
www.aarbeesteeldetail.com

Job Name	
Location	
Customer	
Engr. or Arch.	
Contents	
Det. by: / Date: / Chkd. by: / Date:	JOB NO. / SHT. NO.
Holes: / Bolts:	
REF.DWG. S100C,S101C / Shop Paint:	REVISION △